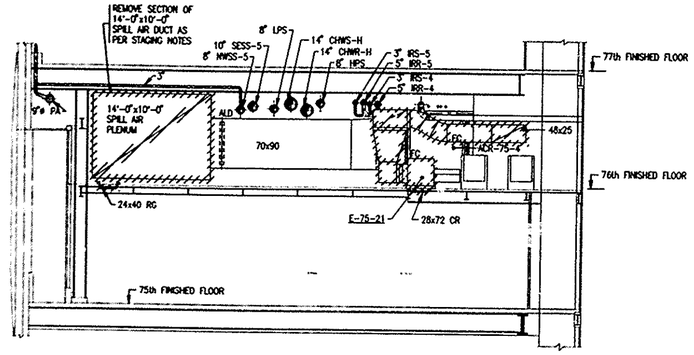

SECTION – REMOVAL Q / M-24

SCALE IN FEET 0 8 16

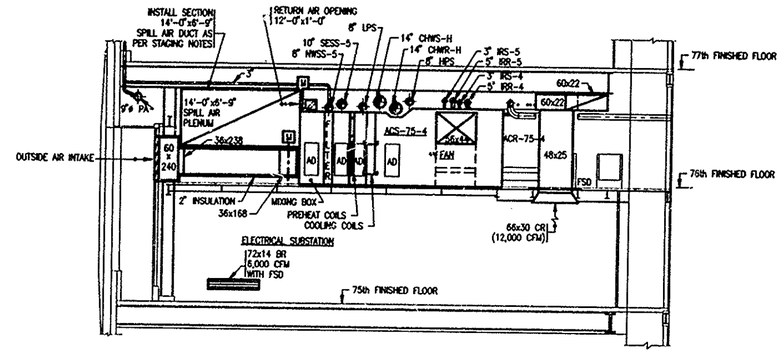

SECTION – INSTALLATION Q / M-25

SCALE IN FEET 0 8 16

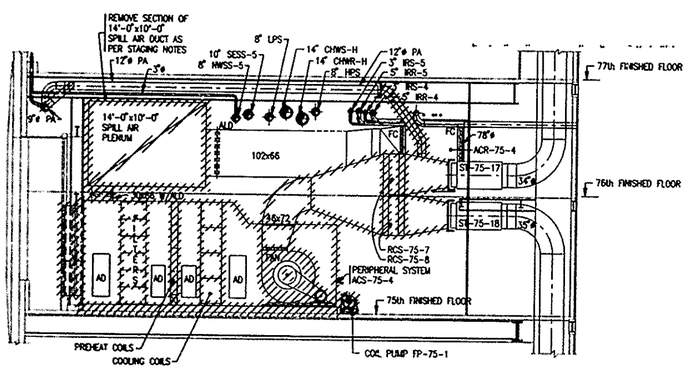

SECTION – REMOVAL R / M-24

SCALE IN FEET 0 8 16

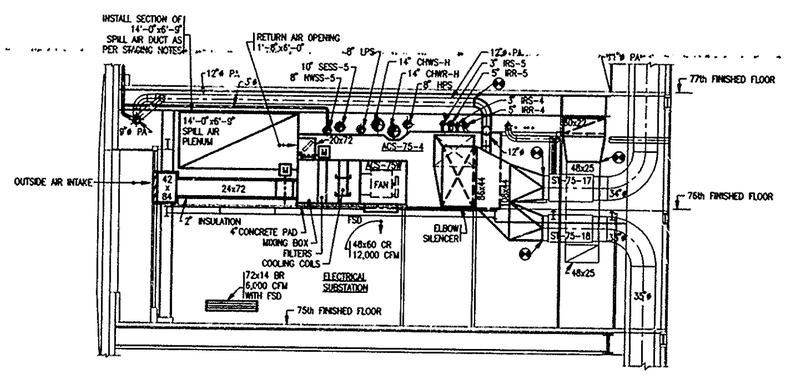

SECTION – INSTALLATION R / M-25

SCALE IN FEET 0 8 16

I HEREBY CERTIFY THAT THIS IS A TRUE AND CORRECT COPY OF ONE OF THE CONTRACT DRAWINGS FORMING A PART OF CONTRACT NO. WTC-802.071 IN THE FORM IN WHICH SAID DRAWINGS WERE LISTED AT THE TIME THE SAID CONTRACT WAS EXECUTED BY THE PARTIES.

DATE 6/21/95 Southern A. Aikens SPEC WRITER

DATE 8/15/95 Peter K. Sweeney ENGINEER OF DESIGN

FILE NAME: TSM M26 SCALE FACTOR 1=8

Sheet 80 of 224

THE PORT AUTHORITY OF NY & NJ

Peter K Sweeney
ENGINEERING PROGRAM MANAGER – WORLD TRADE

Alfred Hromin
CHIEF MECHANICAL ENGINEER

No.	Date	Revision	Approved

Engineering Department
Design Division

The World Trade Center

Electrical/HVAC Upgrade Program

Title

TOWER ONE AND TWO LOW VOLTAGE SUBSTATIONS CONSTRUCTION AND INSTALLATION

MECHANICAL

SUBSTATION SS-75W TOWER TWO SECTIONS

This drawing subject to conditions in contract. All inventions, ideas, designs and methods herein are reserved to Port Authority and may not be used without its written consent.

A.B./E.E.	E.E.	S.W.
Designed by	Drawn by	Checked by

Date 5/1/95 Scale AS NOTED

Contract Number WTC-802.071

Drawing Number M-26